




The image is a detailed site plan of a residential development in Milan, Italy. It shows five lots (lotto 1 to lotto 5) and their surrounding streets: via V. Monti, via U. Foscolo, and via Pelosa. The plan includes building footprints, green spaces, and various colored dashed lines indicating different types of boundaries or easements. Points A, A', B, B', and C, C' are marked on the plan.

The plan shows the following details:

- Streets:** via V. Monti (top), via U. Foscolo (right), and via Pelosa (bottom).
- Lots:** lotto 1 (central green area), lotto 2 (top right), lotto 3 (top right), lotto 4 (central right), and lotto 5 (bottom right).
- Buildings:** Several building footprints are shown, including a large one on the left and several smaller ones on the right.
- Green Spaces:** A large green area is located between lotto 1 and lotto 2, and another green area is located between lotto 1 and lotto 4.
- Boundaries and Easements:** Various colored dashed lines (red, blue, green, yellow, orange) indicate different types of boundaries or easements. A red dashed line outlines the entire development area.
- Points:** Points A, A', B, B', and C, C' are marked on the plan, likely indicating specific locations of interest or boundaries.

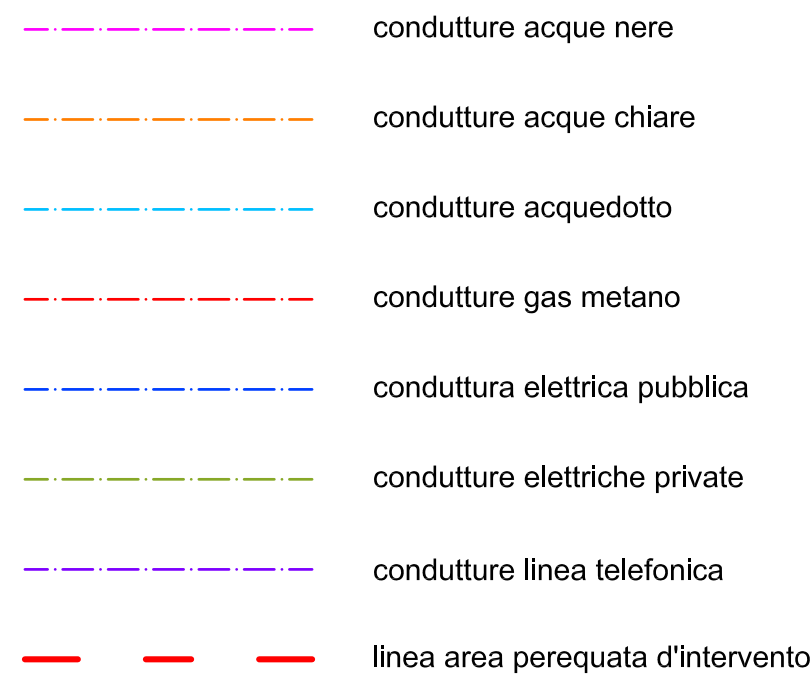

Committente Cambruzzi, Capochin, Cudone, Pavin, Rampazzo,
Zoppello, Società A.M.P. Service

Progetto **PROGETTO DI LOTTIZZAZIONE ZONA PER 1**
in via Ugo Foscolo a Caselle

Elaborati Sezioni stradali e linee sottoservizi - tavola riepilogativa

Progettisti **Architetto Mauro Bassini**
via Combattenti per l'Italia, n.16
35030 SELVAZZANO DENTRO
tel: 049.8751960
fax: 049.8751960
e-mail: studio@architettobassini.it

Firma

Architetto Massimo Cambruzzi
via Maroncelli, N.13/A
35129 PADOVA
tel: 049.8078666
fax. 049.8079385
e-mail: info@cmbstudio.it

Firma

tavola

06

data
MARZO 2015

aggiornamenti	data	descrizione
01	MARZO 2014	
02	07-08-2014	eliminazione strada privata, modifica parcheggio
03	SETTEMBRE 2014	
04	MARZO 2015	

Il presente disegno contiene concetti e definizioni di metodologie che costituiscono proprietà intellettuale; è quindi vietata la riproduzione anche parziale senza autorizzazione dello studio.

SEZIONE BB' - scala 1:50

SEZIONE CC' - scala 1:50