

Provincia di Padova

COMMITTENTE:
Massimo Marcato Rosa
legale rappresentante Società Bosco Costruzioni s.r.l.
via Verdi n. 113 Campodarsego (PD)

COMMITTENTE:
Massimo Marcato Rosa
legale rappresentante Società Bosco Costruzioni s.r.l.
via Verdi n. 113 Campodarsego (PD)

PROGETTAZIONE

STUDIO

ANTONIO MENTUATO, DIEGO DEGA

ANTONIO VENTURATO - FIERO REGA
ARCHITETTI

Tel 049 8941025 - Fax 049 7360001
Via Sarnelli, 8/D - 35129 Padova



ELABORATO: PROGETTO DI VARIANTE SCALA: 1:500 DATA: NOVEMBRE 2018

PLANTE SEZIONI PROSPETTI UMI 8


COMMESSA	LIVELLO DI PROGETTAZIONE	TIPO ELABORATO	N° TAVOLA	REVISIONE	N°PIANO
		ARC	05	00	

LEGENDA

 AMBITO DI VARIANTE

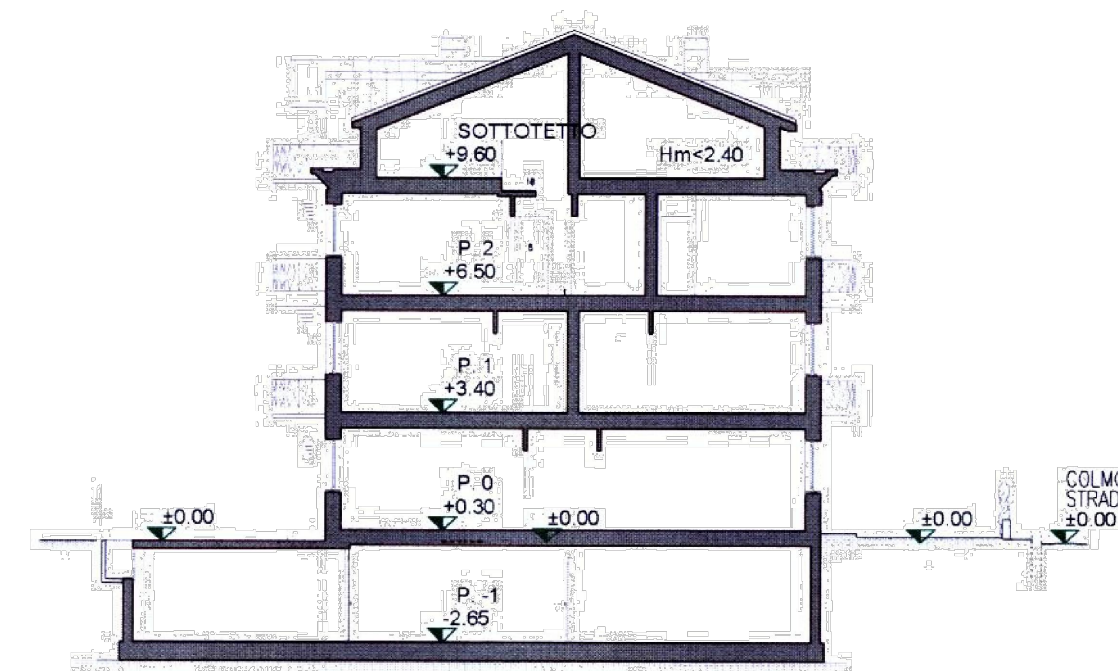

SEZIONE TIPO
scala 1:200

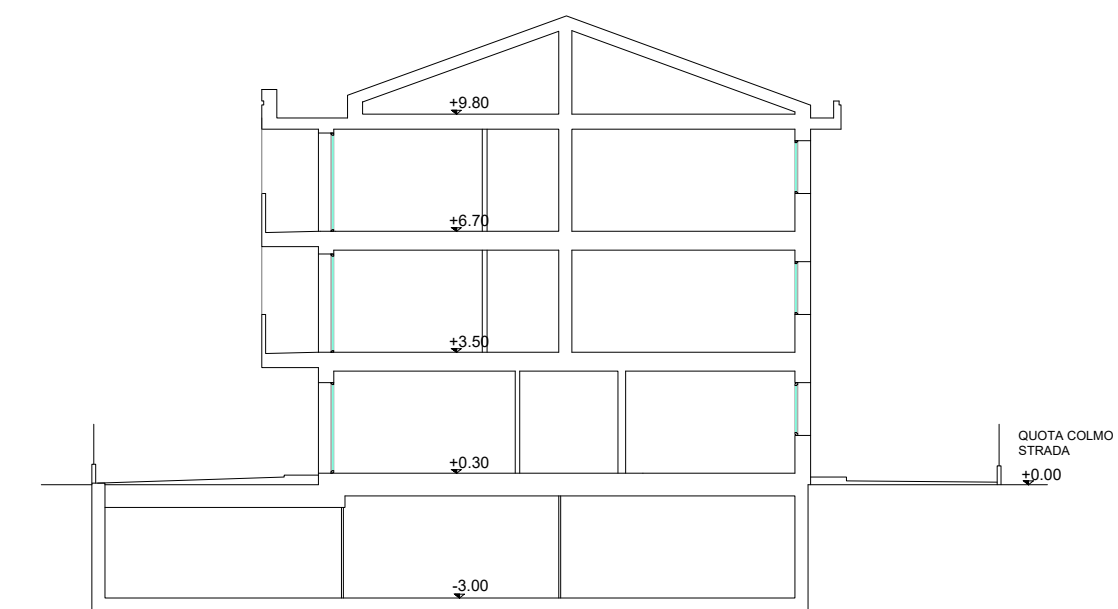


SEZIONE TIPO
scala 1:200




PIANO INTERRATO




PIANO TERRA

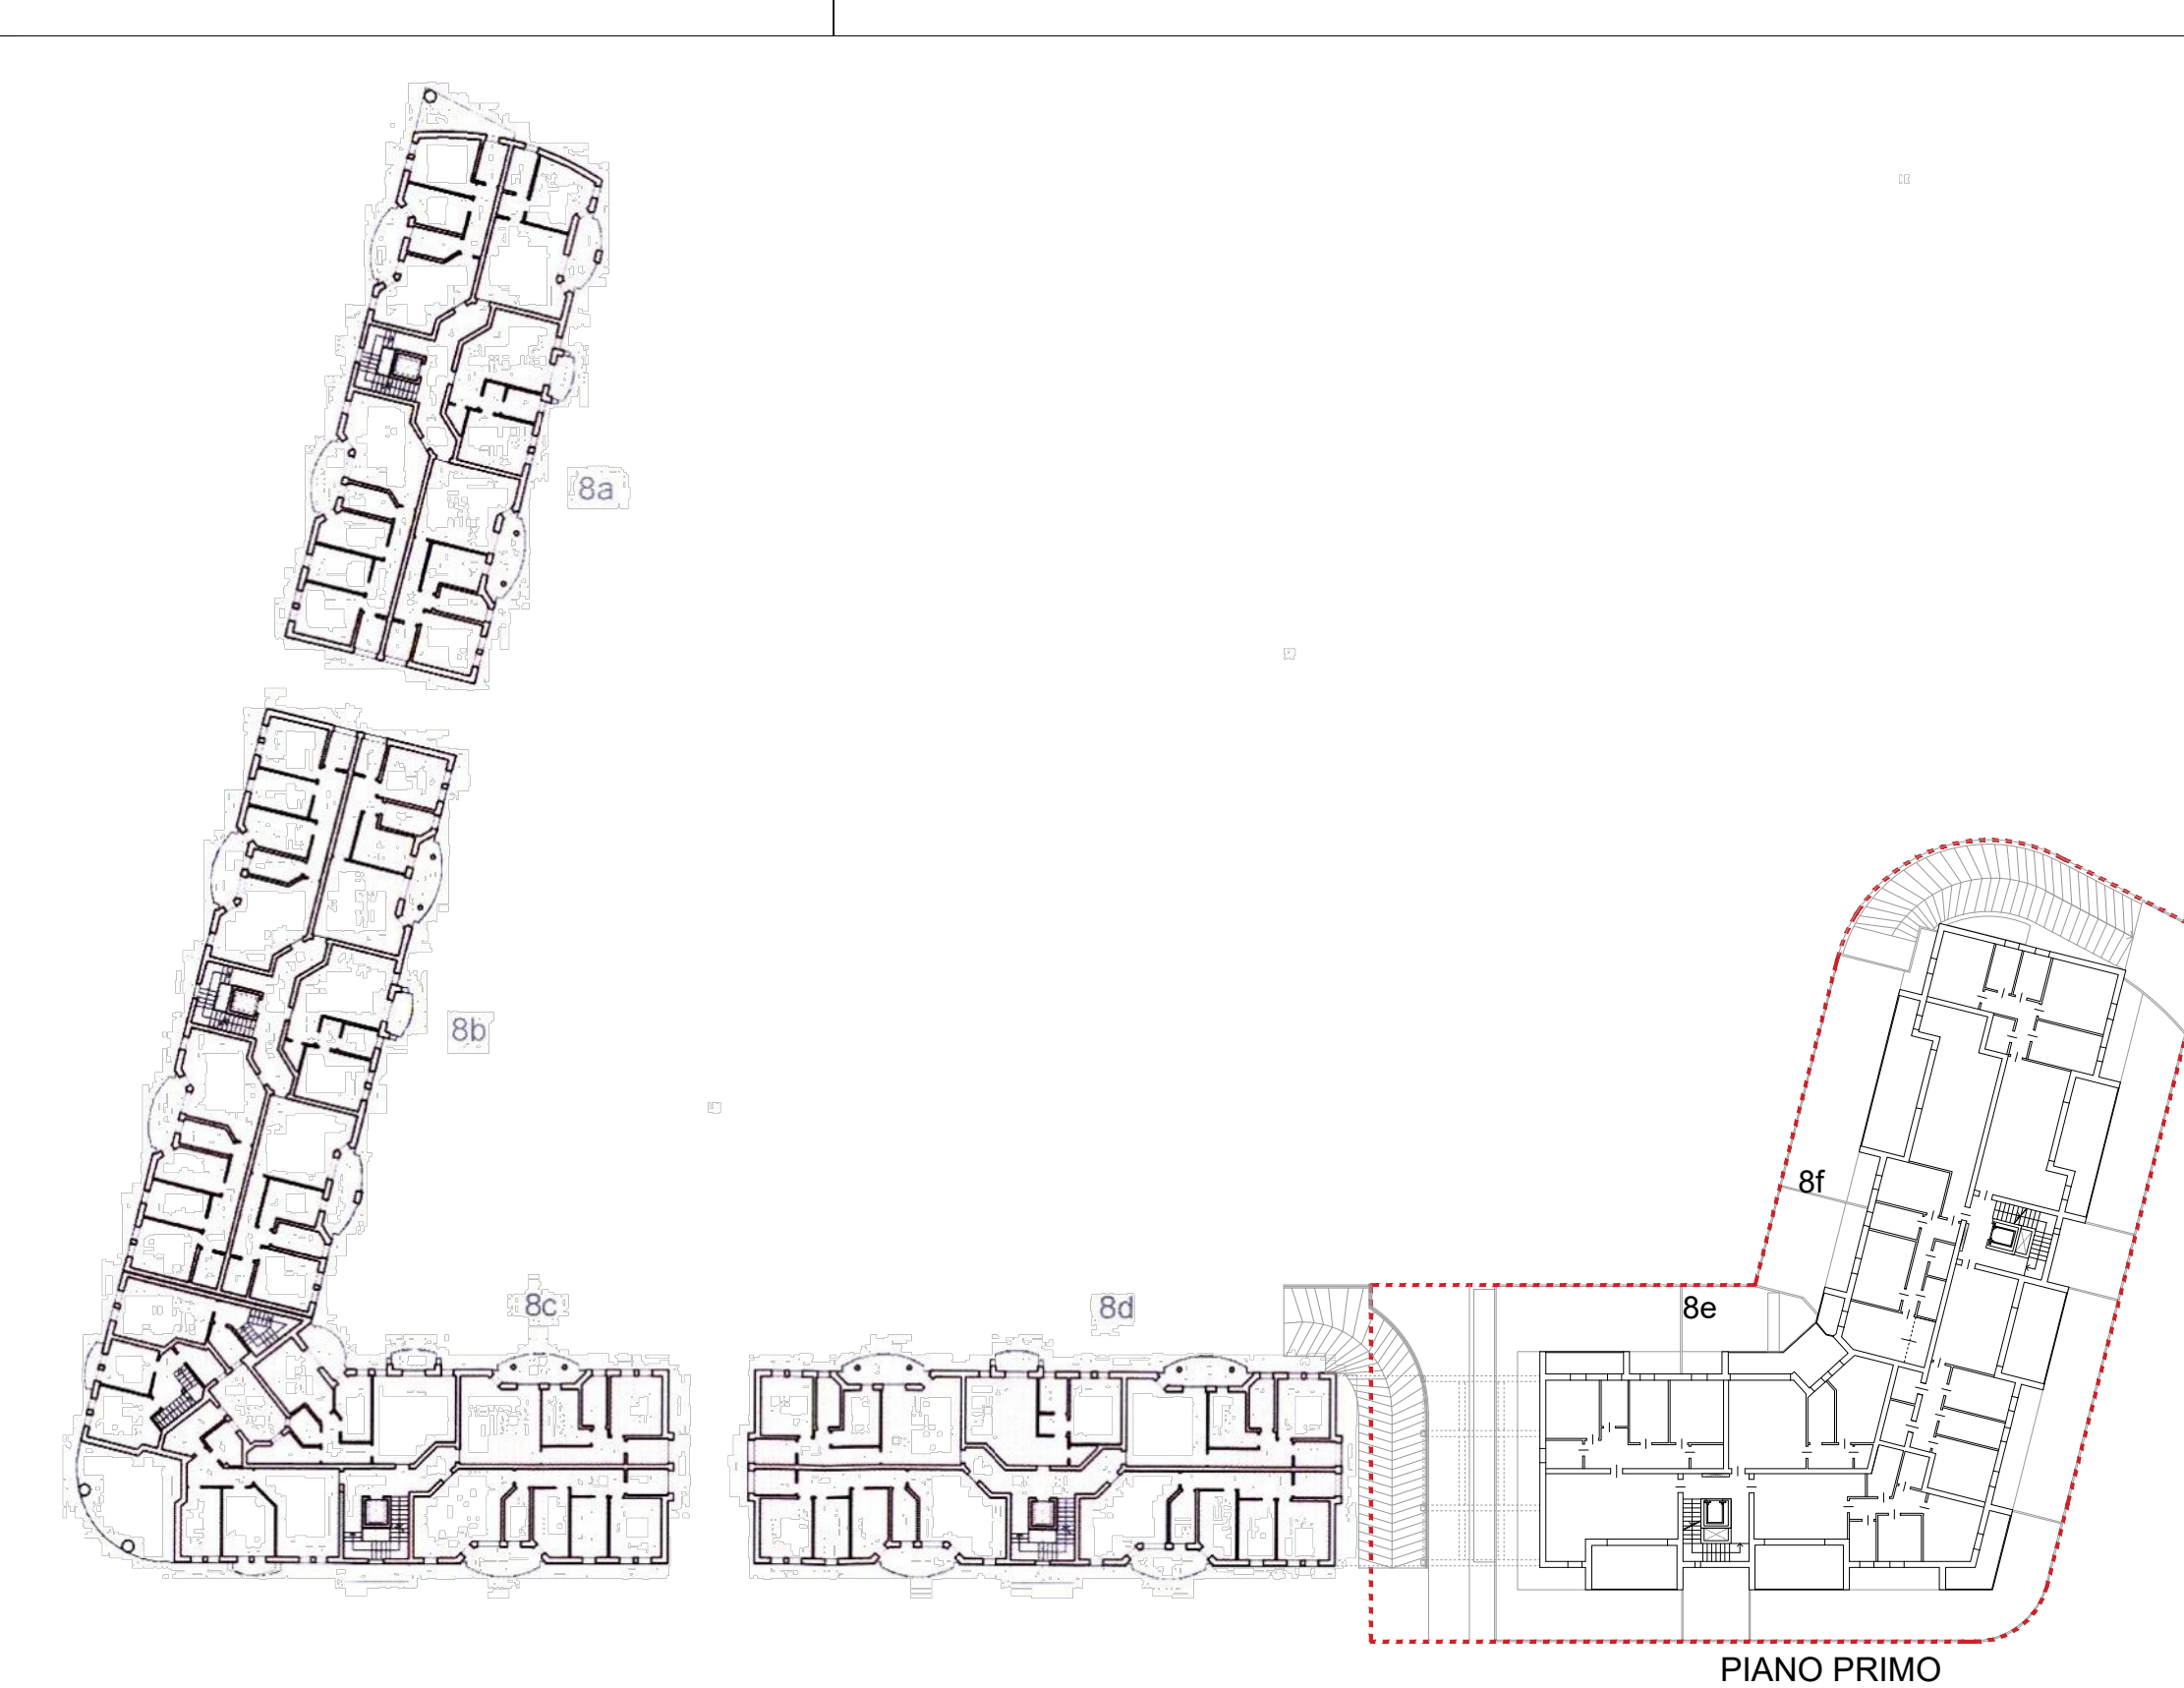


PIANO PRIMO

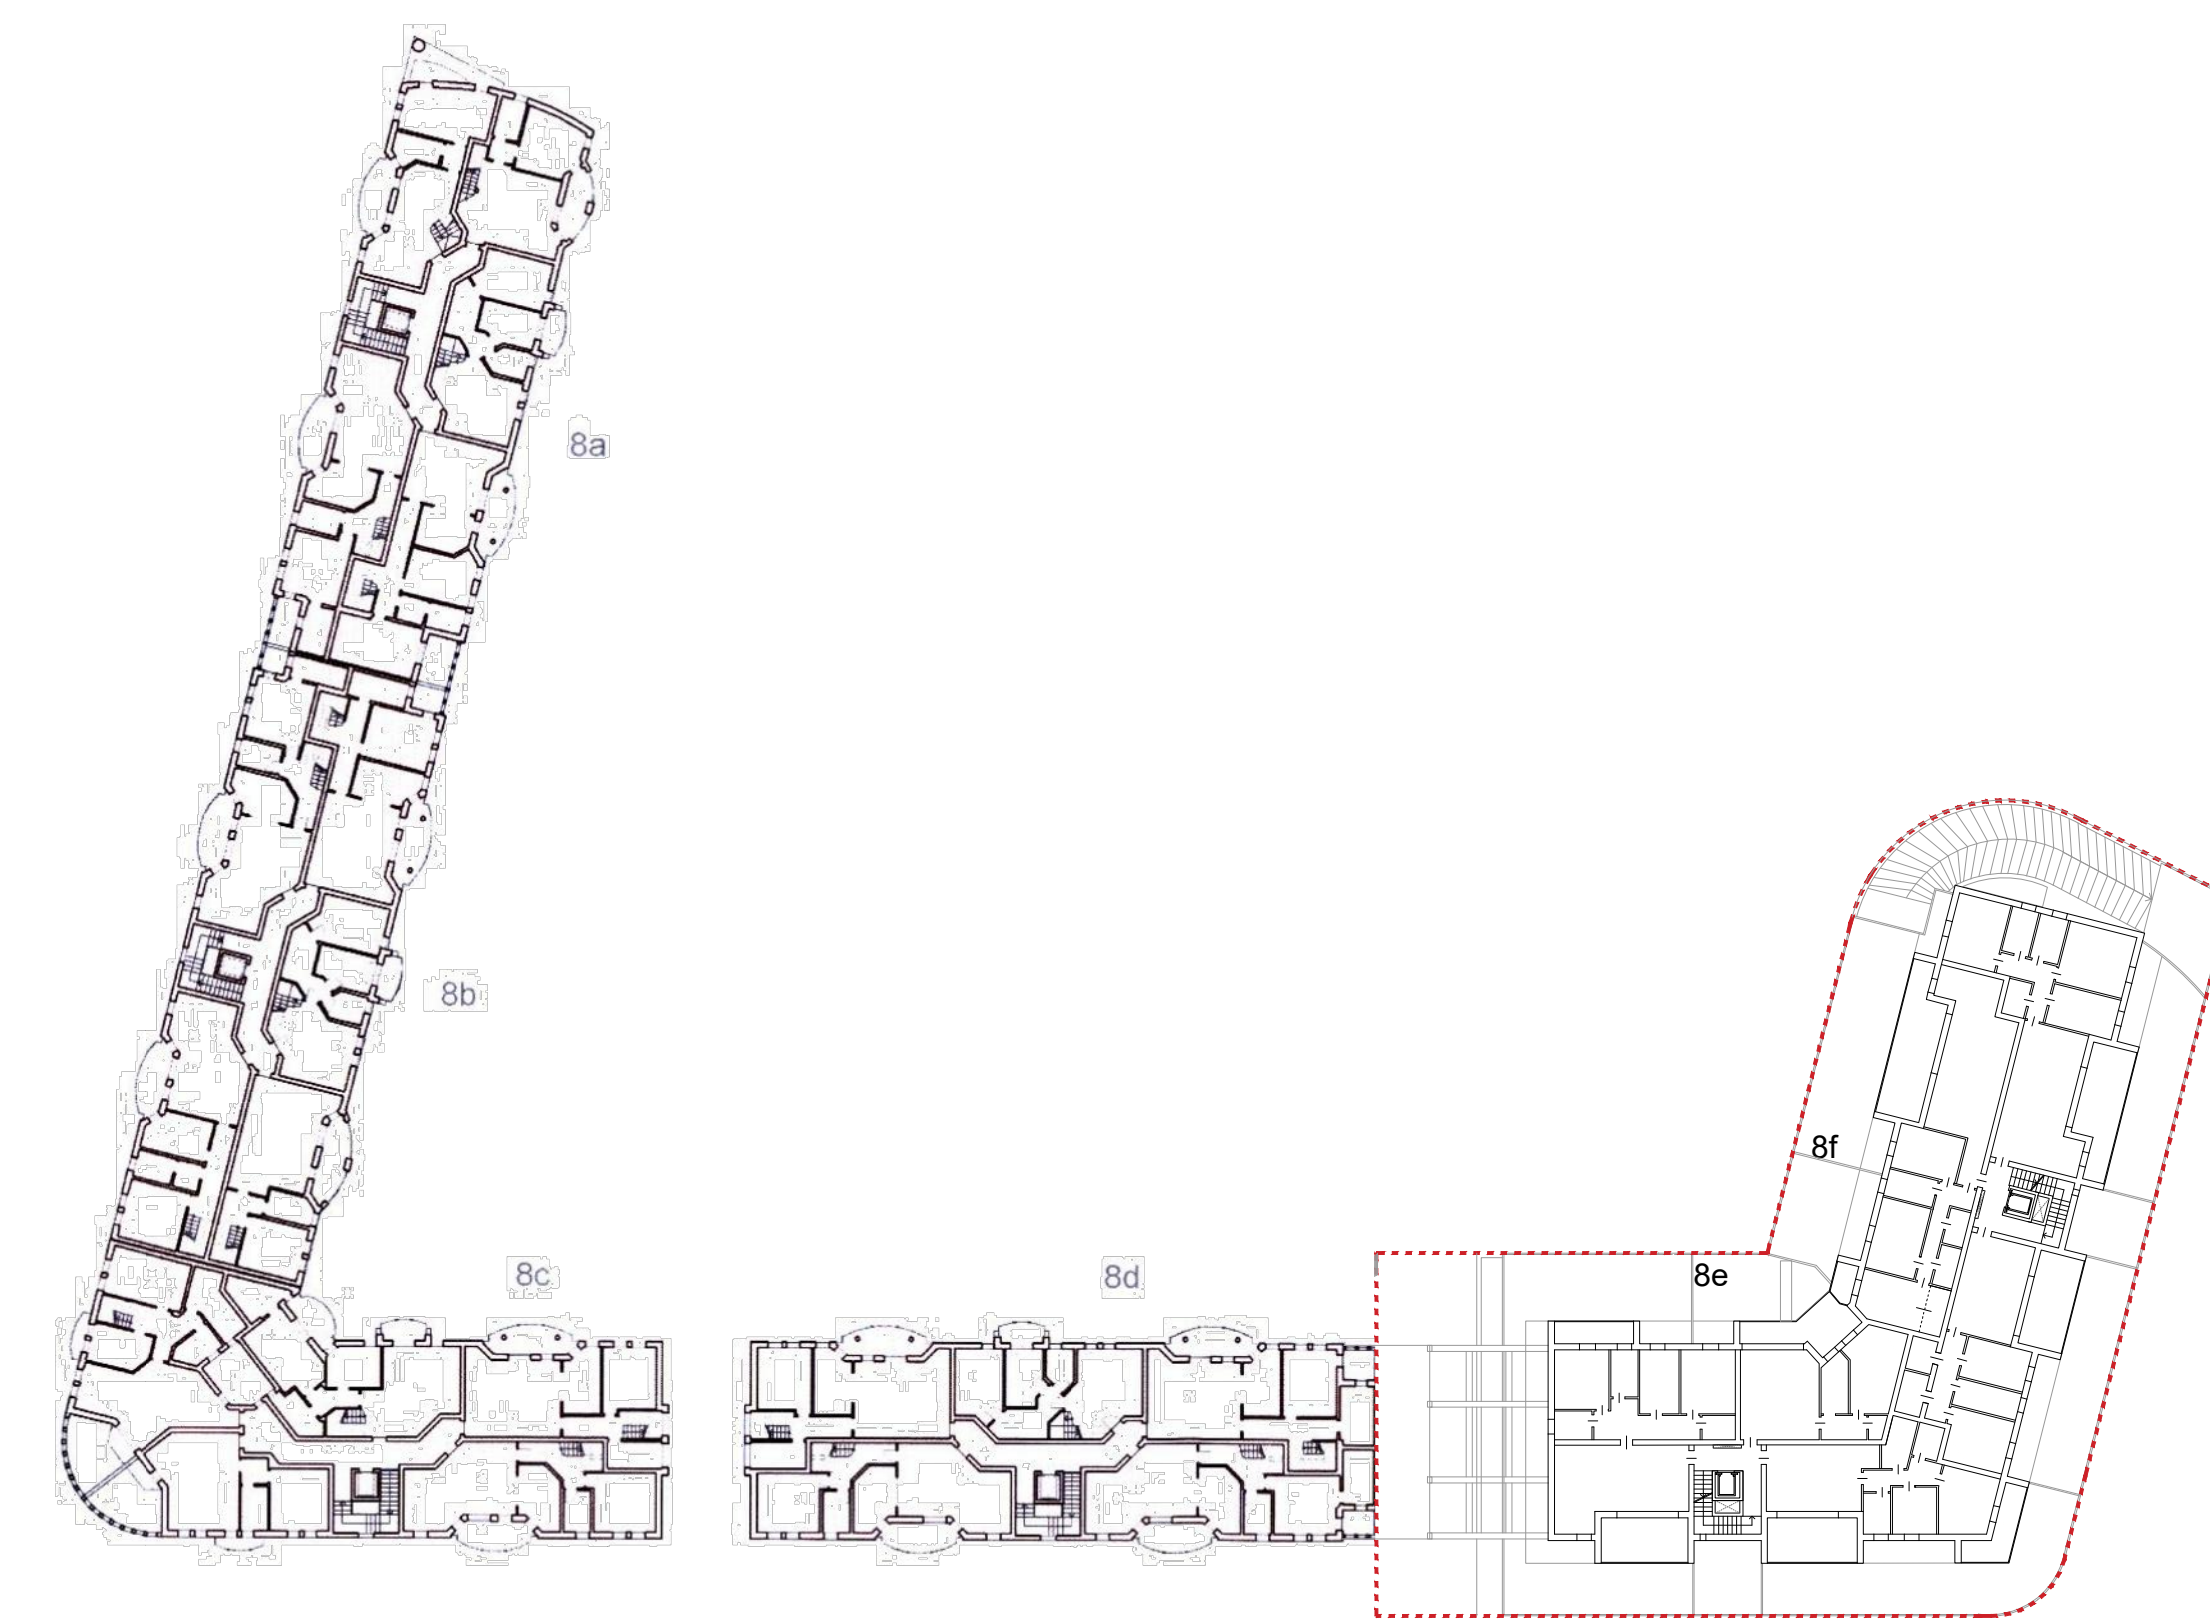

PIANO SECONDO

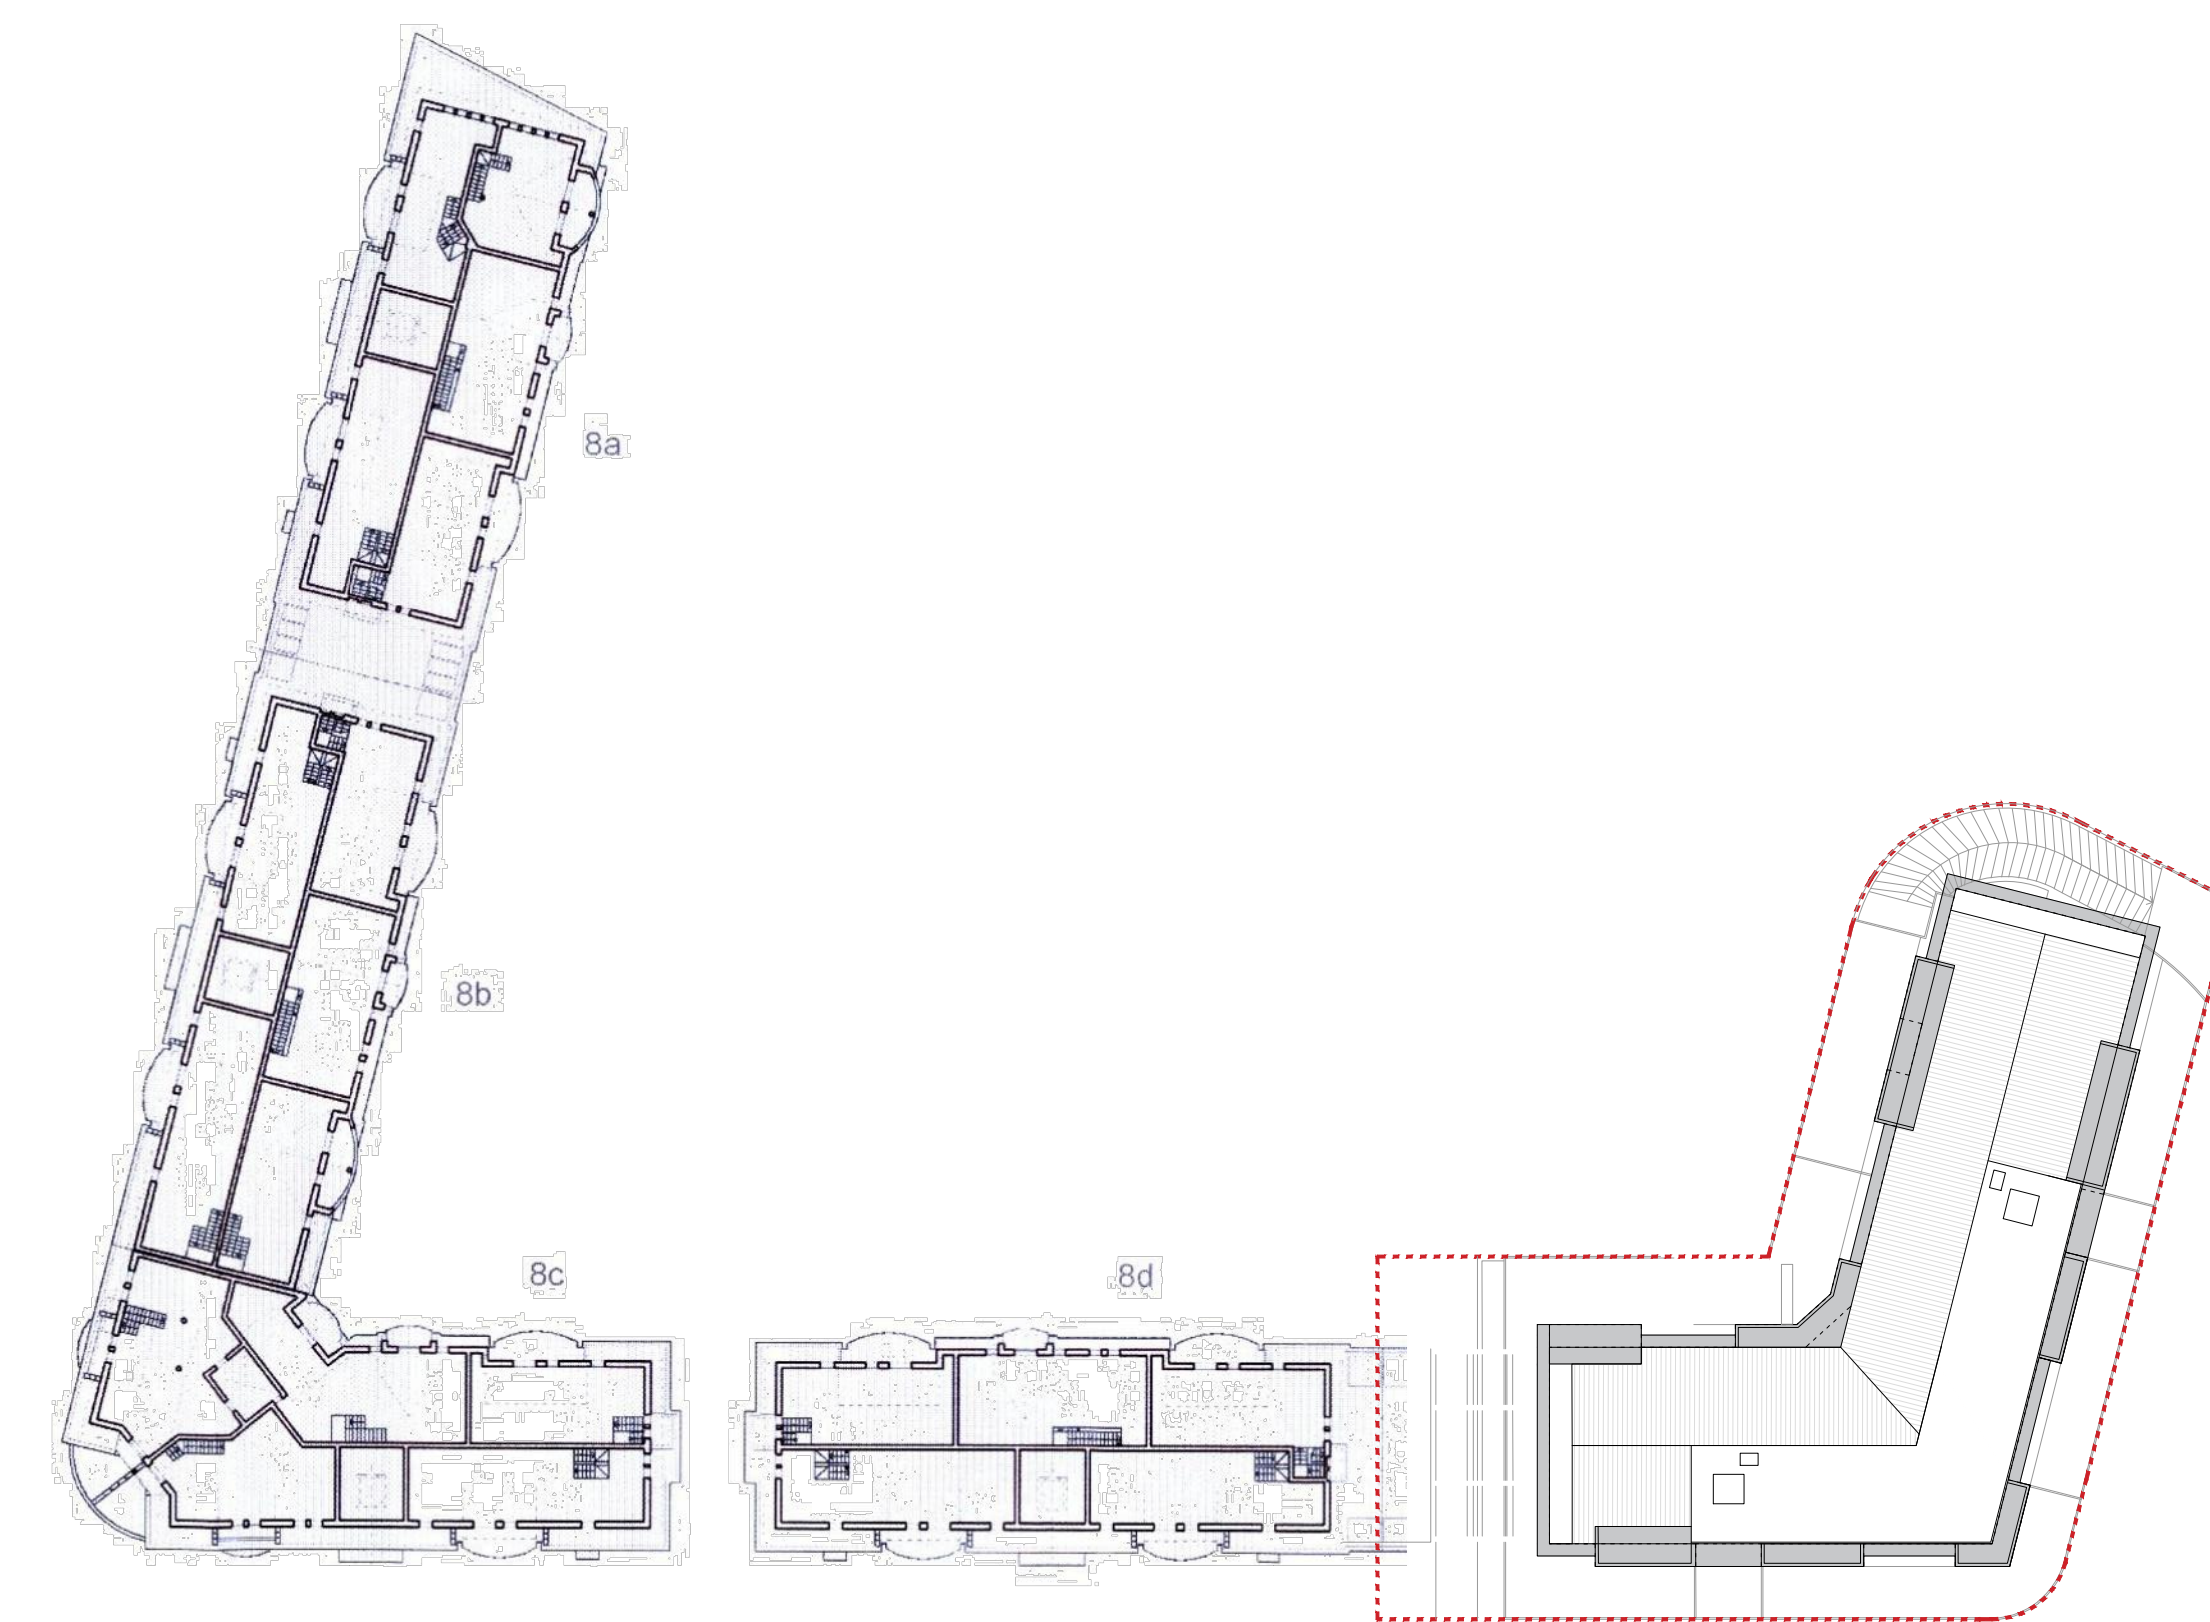

PIANO SOTTOTETTO

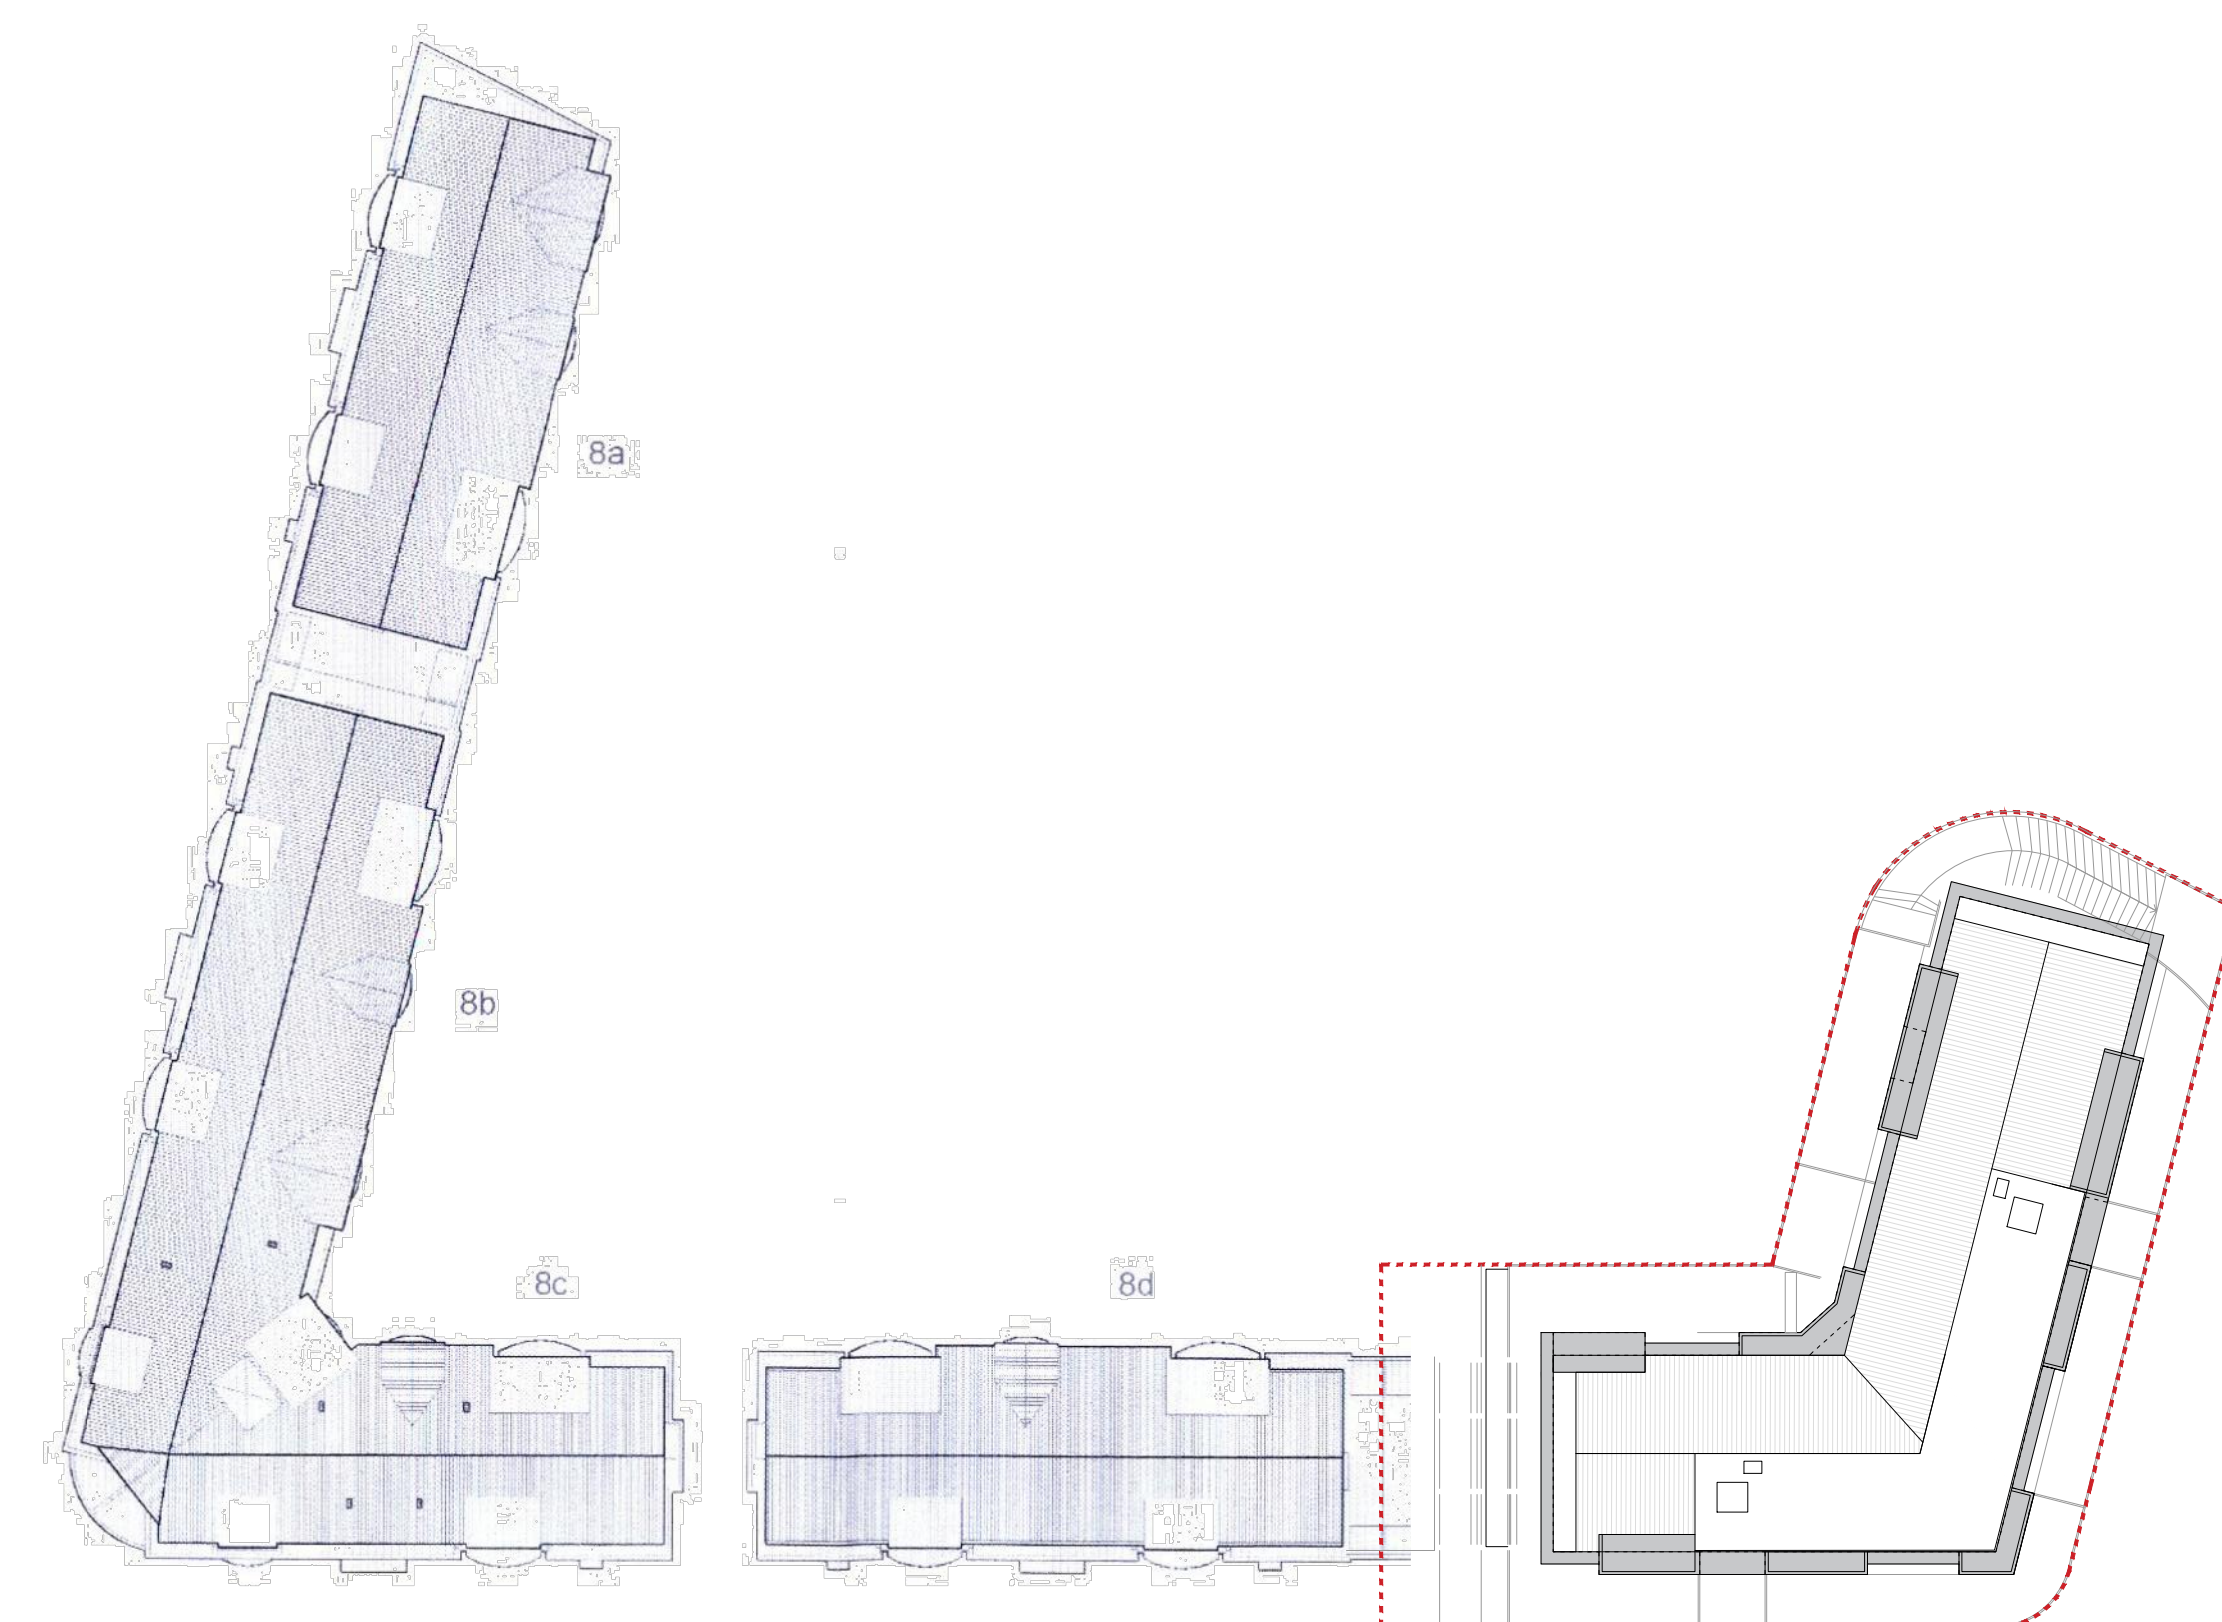

PIANO COPERTURA



PROSPETTO ESTERNO




PROSPETTO SUD




unità E




PROSPETTO EST unità E unità F

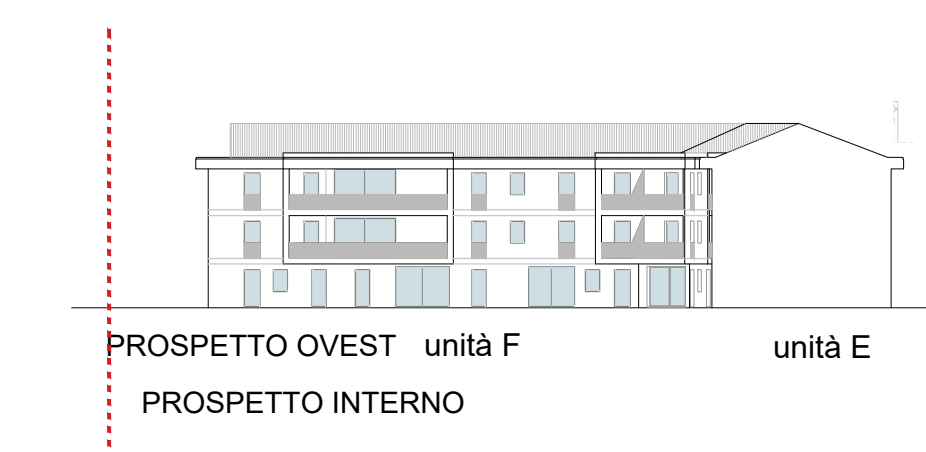

PROSPETTO OVEST unità F unità E
PROSPETTO INTERNO

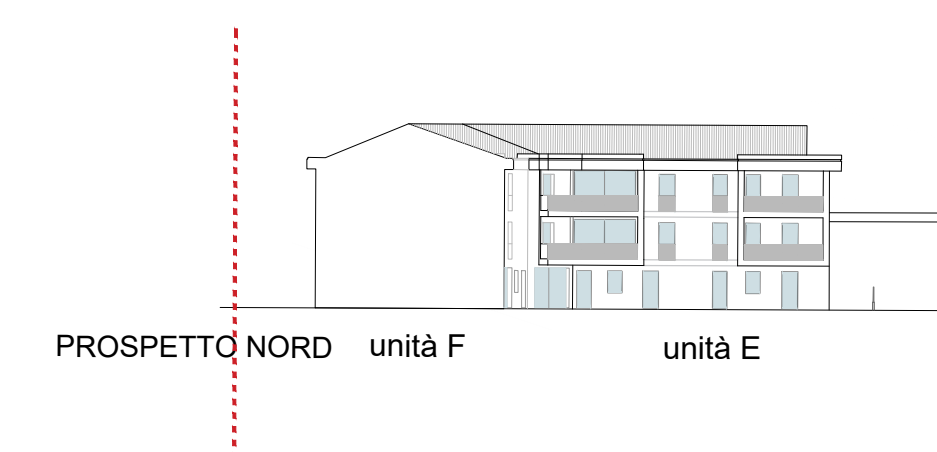

PROSPETTO NORD unità F unità E

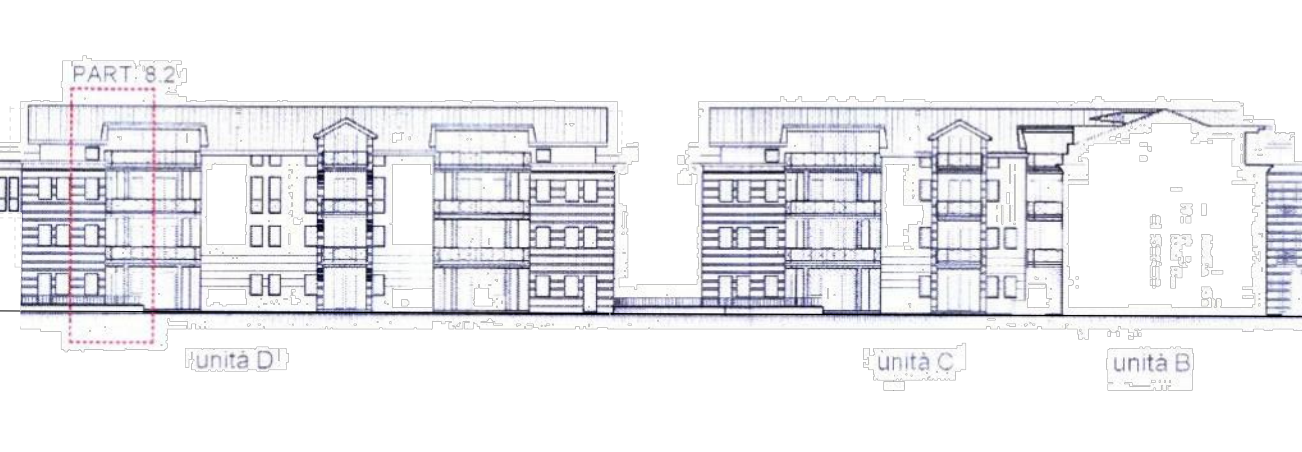




